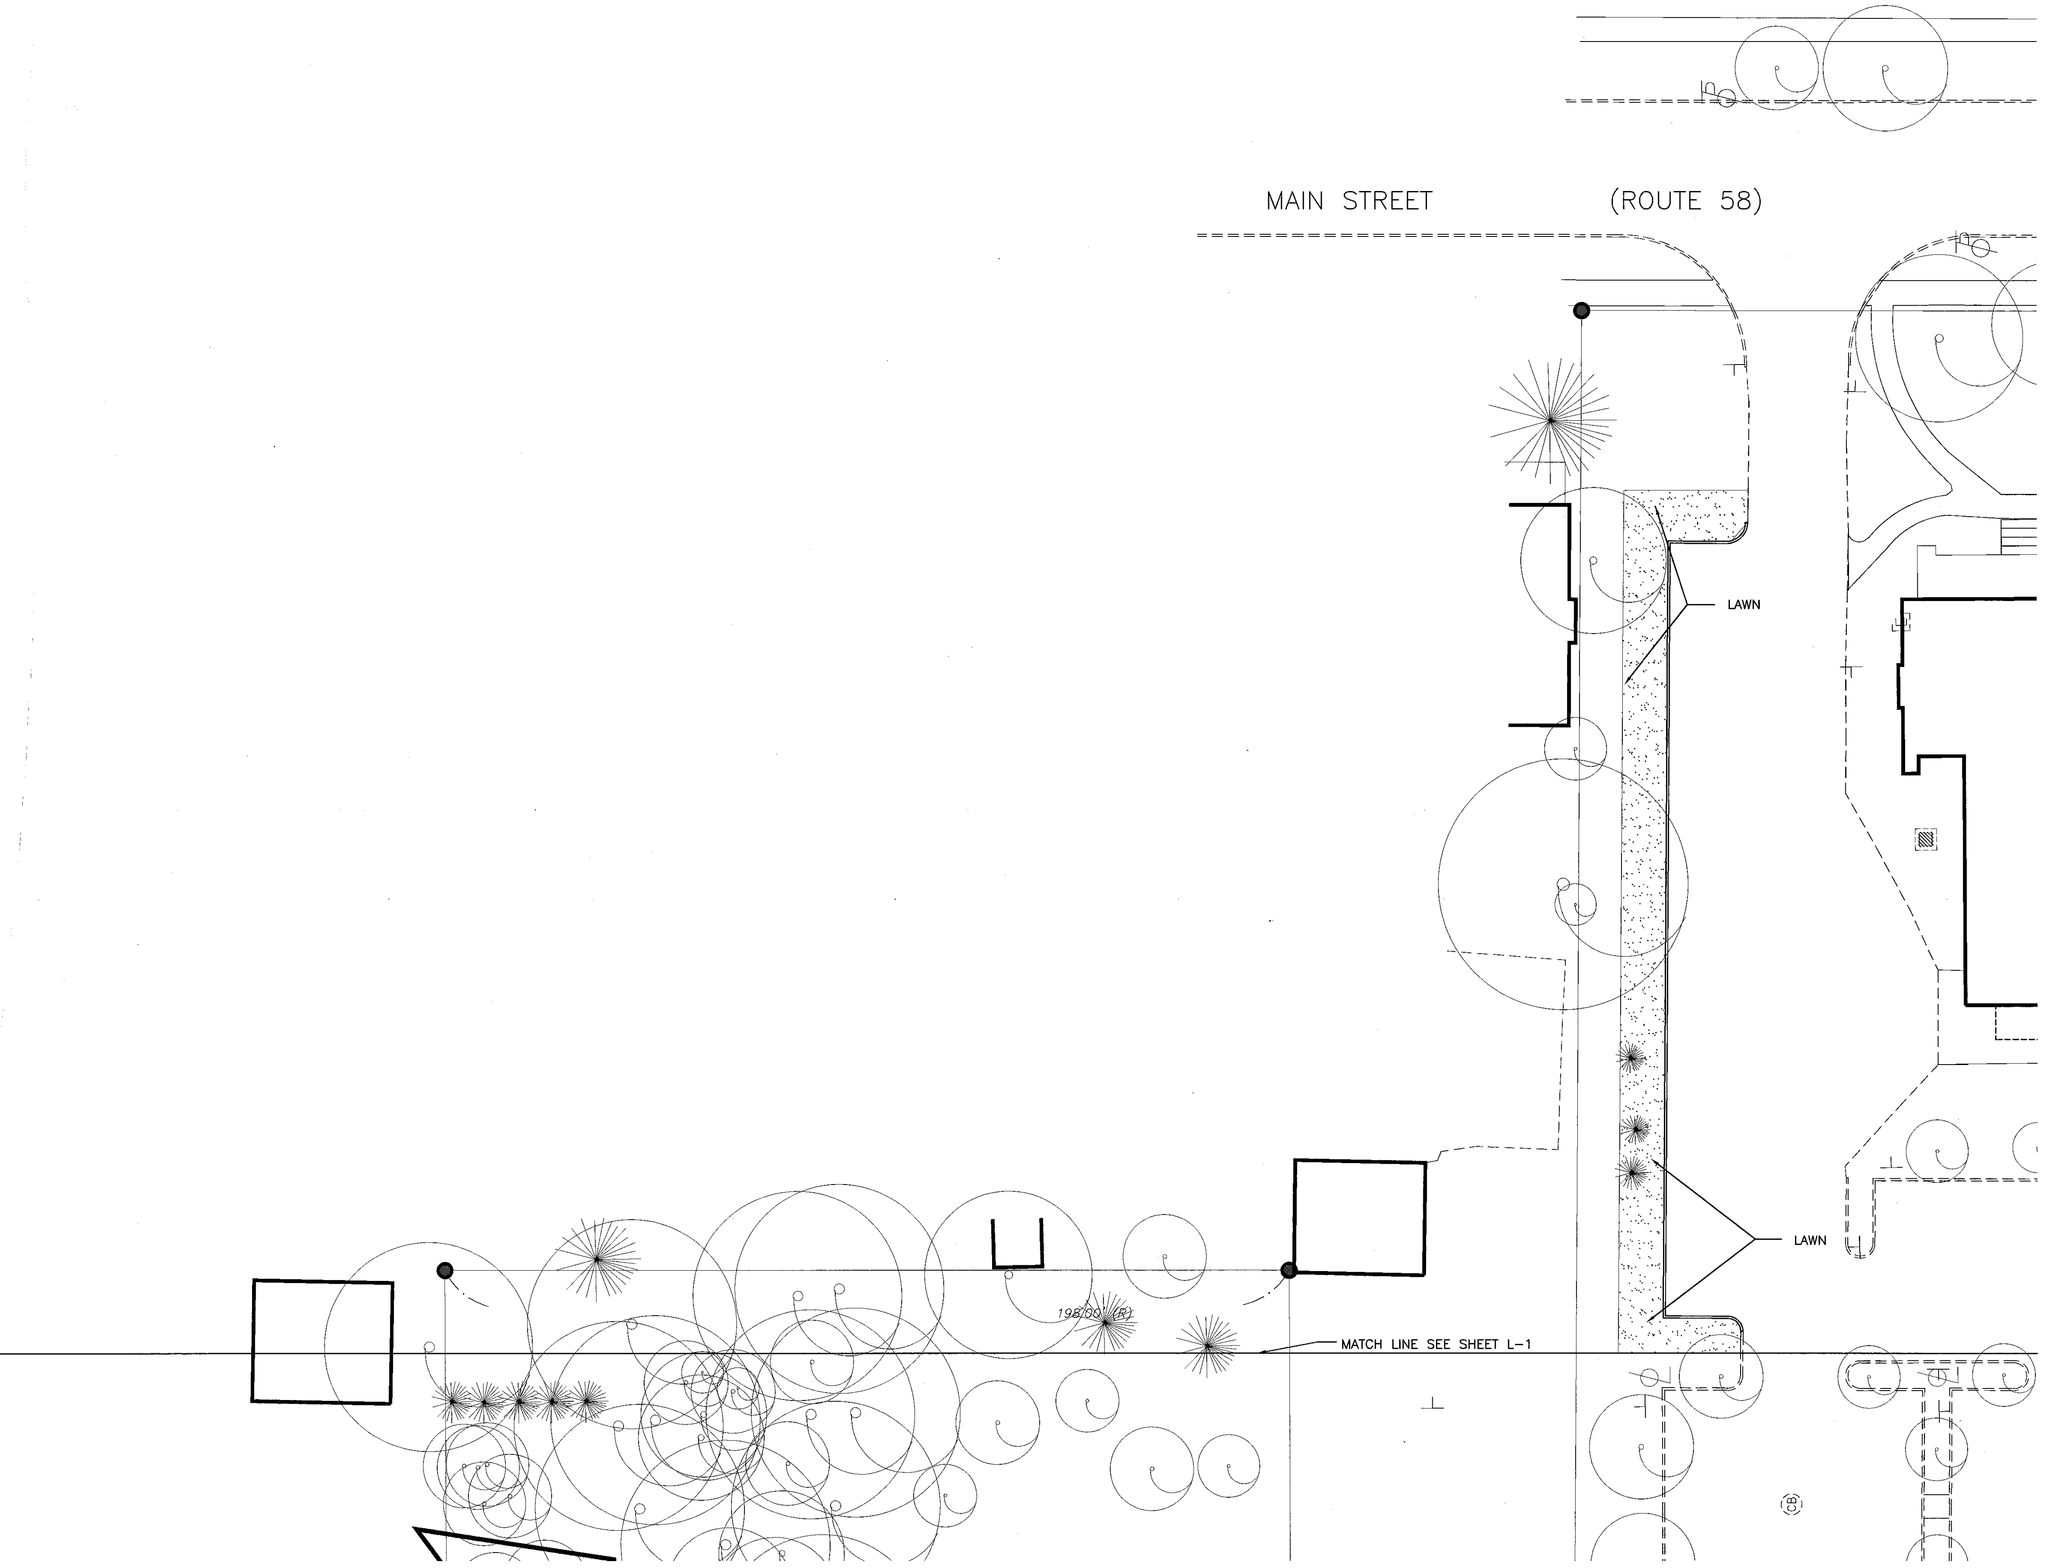

NOTES

1. DATA NOT SHOWN – FOR ALL PERTINENT DATA NOT SHOWN, SEE APPLICABLE CONTRACT DOCUMENTS.
2. MEASUREMENTS – CONTRACTOR SHALL VERIFY ALL MEASUREMENTS IN THE FIELD.
3. EXISTING UTILITIES – THE EXISTING UTILITY DATA SHOWN IS FOR REFERENCE INFORMATION ONLY AND MAY NOT SHOW ALL EXISTING UTILITIES OR DATA.
4. EXISTING PLANT MATERIAL SHOWN – ALL EXISTING PLANT MATERIAL MAY NOT BE SHOWN, REMOVE ONLY AS DIRECTED IN THE FIELD.
5. WORK WITHIN THE RIGHT-OF-WAY – ALL WORK WITHIN THE RIGHT-OF-WAY SHALL BE AS DIRECTED AND APPROVED BY THE PROPER AUTHORITY.
6. LAWNS– REPAIR ALL AREAS WITHIN THE SCOPE OF WORK THAT ARE NOT OCCUPIED BY PLANT BEDS, BUILDINGS, STRUCTURES OR PAVEMENTS SHALL BE SEEDED TO LAWN. ALL ADDITIONAL AREAS DISTURBED BY CONTRACTOR SHALL ALSO BE REPAIRED AND SEEDED WITH LAWN.
7. TOPSOIL – ALL AREAS NOTED AS LAWNS OR NOT OTHERWISE OCCUPIED BY PAVEMENTS, STRUCTURES OR PLANT BEDS SHALL RECEIVE A MINIMUM OF 6" OF TOPSOIL. ALL AREAS INDICATED ON PLAN AS PLANTED BEDS SHALL RECEIVE A MINIMUM OF 12" OF TOPSOIL.
8. PLANTING – THE PLANT MATERIAL LOCATIONS SHOWN ARE SCHEMATIC. THE CONTRACTOR SHALL SET THE PLANTS IN THE BEDS APPROXIMATELY AS SHOWN. THE ARCHITECT WILL APPROVE THE LAYOUT PRIOR TO THE CONTRACTOR DIGGING THE HOLES.

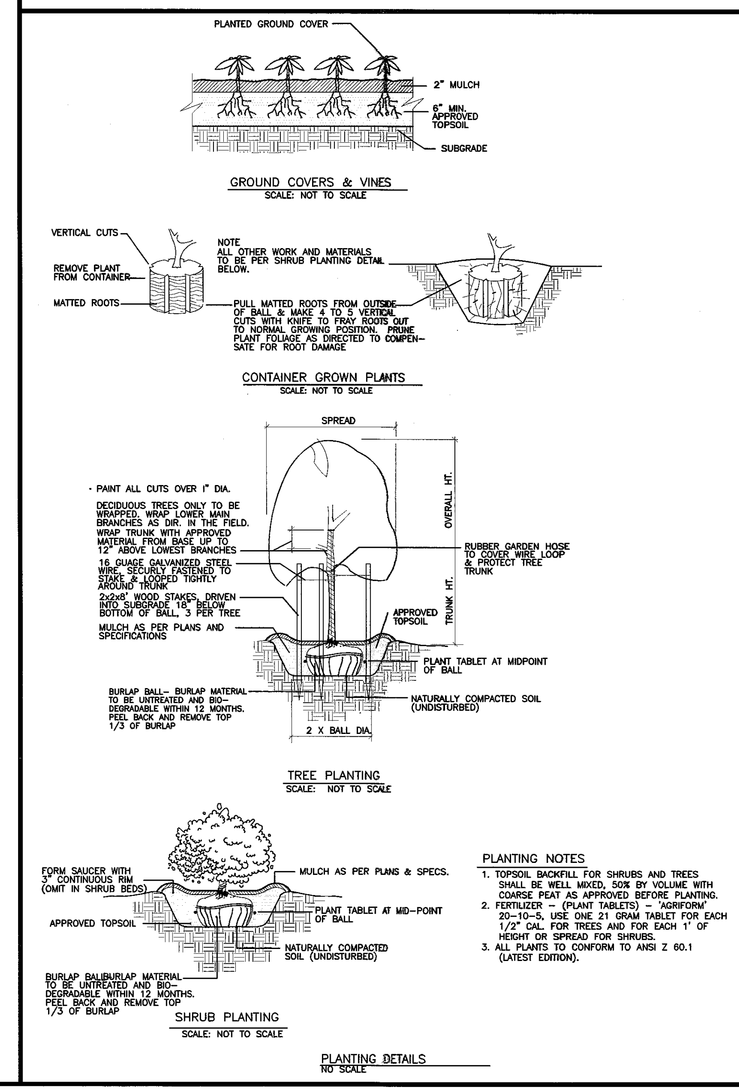

PLANTING NOTES

1. TOPSOIL BACKFILL FOR SHRUBS AND TREES SHALL BE WELL MIXED, 50% BY VOLUME WITH COARSE PEAT AS APPROVED BEFORE PLANTING.
2. FERTILIZER – (PLANT TABLETS) – "AGRIFORM" 20-10-5, USE ONE 21 GRAM TABLET FOR EACH 1/2" CAL. FOR TREES AND FOR EACH 1' OF HEIGHT OR SPREAD FOR SHRUBS.
3. ALL PLANTS TO CONFORM TO ANSI Z 60.1 (LATEST EDITION).

LEGEND

EXISTING TREE
PROPOSED TREE
PROPOSED SHRUBS
PROPOSED PERENNIALS
BIOBASIN PLANTINGS
LAWN

PLANT LIST:

ABBREVIATION	SCIENTIFIC NAME	COMMON NAME	SIZE & CONDITION	QUAN.	MATURE SIZE	COMMENTS
SHADE TREES						
ACER RUB.	ACER RUBRUM 'RED SUNSET'	RED SUNSET MAPLE	3" CAL., B&B	2	45' HT. X 35' W.	
CARYA OVA.	CARYA OVATA	SHAGBARK HICKORY	8" HT., B&B	2	60' HT. X 60' W.	
DIOSP. VIR.	DIOSPYROS VIRGINIANA	COMMON PERSIMMON	1 1/2" CAL., B&B	1	50' HT. X 35' W.	
GYMNO. DIOC.	GYMNOCLADUS DIOICUS	KENTUCKY COFFEETREE	3" CAL., B&B	2	50' HT. X 40' W.	
HALESIA CAR.	HALESIA CAROLINA	CAROLINA SILVERBELL	1 1/2" CAL., B&B	2	30' HT. X 20' W.	
NYSSA SYL.	NYSSA SYLVATICA	BLACK TUPELO	3" CAL., B&B	5	40' HT. X 25' W.	
PINUS NIGRA	PINUS NIGRA	AUSTRIAN PINE	6' HT., B&B	5	70' HT. X 20' W.	
QUERC. BI.	QUERCUS BICOLOR	SWAMP WHITE OAK	3" CAL., B&B	1	50' HT. X 40' W.	
QUERC. SH.	QUERCUS SHUMARDII	SHUMARD OAK	4" CAL., B&B	2	50' HT. X 50' W.	
ULMUS V.F.	ULMUS AMERICANA 'VALLEY FORGE'	VALLEY FORGE ELM	3" CAL., B&B	2	70' HT. X 60' W.	
ORNAMENTAL TREES						
AMELAN. X GRAND.	AMELANCHIER X GRANDIFLORA 'ROBIN HILL'	ROBIN HILL SERVICEBERRY	8' HT., B&B	3	25' HT. X 15' W.	CLUMP FORM, MATCHED SPECIMENS.
ASIMINA TRI.	ASIMINA TRILOBA	COMMON PAW PAW	5' HT., B&B	2	15' HT. X 15' W.	
MALUS ENT.	MALUS 'ENTERPRISE'	SEMI DWARF FRUITING APPLE	4' HT., BAREROOT	2	10' HT. X 10' W.	
MALUS G.R.	MALUS 'GOLD RUSH'	SEMI DWARF FRUITING APPLE	4' HT., B&B	2	10' HT. X 10' W.	
SHRUBS						
ARONIA M. A.M.	ARONIA MELANOCARPA 'AUTUMN MAGIC'	AUTUMN MAGIC BLACK CHOKEBERRY	24" HT., NO. 3 CONT.	5	4' HT.	
AZALEA CAL.	AZALEA CALENDULACEUM	FLAME AZALEA	24" HT., NO. 5 CONT.	9	6' HT.	
CALYCAN. F. A.	CALYCANTHUS FLORIDUS 'ATHENS'	ATHENS SWEETSHRUB	30" HT., NO. 5 CONT.	6	8' HT.	
COMPT. PER.	COMPTONIA PEREGRINA	SWEETFERN	18" HT., NO. 3 CONT.	7	5' HT.	
FOTHER. G. M.A.	FOTHERGILLA X GARDENII 'MT. AIRY'	MT. AIRY FOTHERGILLA	24" HT., NO. 5 CONT.	11	3' HT.	
HYDRAN. AB. A.	HYDRANGEA ARBORESCENS 'ANNABELLE'	ANNABELLE HYDRANGEA	18" HT., NO. 3 CONT.	10	5' HT.	
HYDRAN. Q. S.D.	HYDRANGEA QUERCIFOLIA 'SIKES DWARF'	SIKES DWARF OAKLEAF HYDRANGEA	18" HT., B&B	21	3' HT.	

ABBREVIATION	SCIENTIFIC NAME	COMMON NAME	SIZE & CONDITION	QUAN.	MATURE SIZE	COMMENTS
SHRUBS – CONTINUED						
ITEA V. L.H.	ITEA VIRGINICA 'LITTLE HENRY'	LITTLE HENRY DWARF SWEETSPIRE	15" HT., NO. 2 CONT.	13	2' HT.	
LON. X. E.M.	LONICERA XYLOSTEUM 'EMERALD MOUND'	EMERALD MOUND HONEYSUCKLE	18" HT., NO. 5 CONT.	14	3 HT.	
MYRICA PEN.	MYRICA PENSYLVANICA	NORTHERN BAYBERRY	24" HT., NO. 5 CONT.	37	6' HT.	
RHUS A. L.G.	RHUS AROMATICA 'GRO-LOW'	GRO-LOW FRAGRANT SUMAC	18" HT., NO. 3 CONT.	16	2.5' HT.	
SYRINGA MEY.	SYRINGA MEYERI	PALABIN LILAC	24" HT., B&B	5	5' HT.	
TAXUS X M. L.C.B.	TAXUS X MEDIA 'L.C. BOBBINK'	BOBBINK YEW	24" HT., B&B	15	6' HT.	
TAXUS X M. CH.	TAXUS X MEDIA 'CHADWICK'	CHADWICK YEW	18" HT., B&B	5	6' HT.	
VIB. CARL.	VIBURNUM 'CARLESII'	KOREAN SPICE VIBURNUM	30" HT., B&B	8	4' HT.	
PERENNIALS						
ECHIN. PUR.	ECHINACEA PURPUREA 'MAGNUS'	PURPLE CONEFLOWER	CLUMP #2 CONT.	7	24" HT.	
EUPAT. RUG.	EUPATORIUM RUGOSUM 'CHOCOLATE'	CHOCOLATE SNAKEROOT	CLUMP #2 CONT.	10	36" HT.	
LOBEL. SIP.	LOBELIA SIPHILITICA	GREAT BLUE LOBELIA	CLUMP #2 CONT.	9	24–36" HT.	
SOLIDAGO RUG.	SOLIDAGO RUGOSA FIREWORKS	FIREWORKS GOLDENROD	CLUMP #2 CONT.	114	36"–48" HT.	
BIOBASIN PLANTINGS						
ACORUS CAL.	ACORUS CALAMUS	SWEET FLAG	CLUMP #2 CONT.	15	3–4' HT.	
AGAST. FOEN.	AGASTACHE FOENICULUM 'GOLDEN JUBILEE'	GOLDEN JUBILEE HISSOP	CLUMP #2 CONT.	16	30" HT.	
ASCLEP. INC.	ASCLEPIAS INCARNATA 'SOUL MATE'	SOUL MATE BUTTERFLY WEED	CLUMP #2 CONT.	12	36" HT.	
ASTER NOV.	ASTER NOVAE-ANGLIAE 'PURPLE DOME'	PURPLE NEW ENGLAND ASTER	CLUMP #2 CONT.	18	24" HT.	
CALTHA PAL.	CALTHA PALUSTRIS	MARSH MARIGOLD	CLUMP #2 CONT.	15	18" HT.	
EUPAT. MAC.	EUPATORIUM MACULATUM 'GATEWAY'	GATEWAY JOE-PYE WEED	CLUMP #2 CONT.	25	5–6' HT.	
FILIPEN. RUB.	FILIPENDULA RUBRA 'VENUSTA'	QUEEN OF THE PRAIRIE	CLUMP #2 CONT.	15	4–5' HT.	
HELEN. AUT.	HELENIUM AUTUMNALE 'RED ARMY'	RED ARMY SNEEZEWEED	CLUMP #2 CONT.	12	30" HT.	
IRIS VERSI.	IRIS VERSICOLOR	BLUEFLAG IRIS	CLUMP #2 CONT.	8	2–3' HT.	
JUNCUS EFF.	JUNCUS EFFUSUS	SOFT RUSH	CLUMP #2 CONT.	50	2–3' HT.	

QUANTITIES SHOWN IN THE PLANT LIST ARE APPROXIMATE. CONTRACTOR SHALL VERIFY QUANTITIES AS SHOWN ON THE PLAN.

CONTRACTOR SHALL EXERCISE CAUTION DURING ALL CONSTRUCTION OPERATIONS IN VICINITY OF UNDERGROUND PIPES, CABLES AND DUCTS. CONTRACTOR SHALL INFORM AND COORDINATE WORK IN SUCH AREAS WITH PROPER UTILITY COMPANY OR MUNICIPAL AUTHORITY. CALL O.U.P.S. 1-800-362-2764

NEWMAN ARCHITECTS, LLC
Formerly Herbert S. Newman & Partners P.C.
300 York Street, New Haven, CT 06511
203.772.1990 Fax 203.772.1997
www.newmanarchitects.com

THE DRAWINGS AND ALL THE IDEAS, ARRANGEMENTS, DESIGNS, AND PLANS INDICATED THEREON OR REPRESENTED THEREBY ARE OWNED BY AND REMAIN THE PROPERTY OF NEWMAN ARCHITECTS LLC AND NO PART THEREOF SHALL BE UTILIZED BY ANY PERSON, FIRM OR CORPORATION FOR ANY PURPOSE WHATSOEVER EXCEPT WITH THE SPECIFIC WRITTEN PERMISSION OF NEWMAN ARCHITECTS LLC.
COPYRIGHT © 2008

NOT FOR CONSTRUCTION

CLIENT
OBERLIN COLLEGE
173 WEST LORAIN STREET
OBERLIN, OHIO 44074

LANDSCAPE ARCHITECT
KNIGHT AND STOLAR
3029 PROSPECT AVENUE
CLEVELAND, OHIO 44115
T 216-391-0910
F 216-391-0920

CIVIL ENGINEER
KS ASSOCIATES
260 BURNS STREET
SUITE 100
ELYRIA, OHIO 44035
T 440-365-4730
F 440-365-4790

STRUCTURAL ENGINEER
WESTLAKE, REED, LESKOSKY
925 EUCLID AVENUE
CLEVELAND, OHIO 44074
T 216-522-1350
F 216-522-1357

M / E / P ENGINEER
WESTLAKE, REED, LESKOSKY
925 EUCLID AVENUE
CLEVELAND, OHIO 44074
T 216-522-1350
F 216-522-1357

CODE CONSULTANT
444 WILMOT CENTER ROAD
P.O.BOX 216
ELKINS, NEW HAMPSHIRE 03233
T 603-526-6190
F 603-526-4979

COST ESTIMATING
PCS
1360 EAST 9TH STREET
SUITE 910
CLEVELAND, OHIO 44114
T 216-619-1700
F 216-619-1770

STATE OF OHIO
JANKOWSKI 8900661
McANDREWS 9100701
LANDSCAPE ARCHITECT

ISSUED FOR BID

REVISIONS

OBERLIN COLLEGE NORTH PROFESSOR STREET STUDENT HOUSING

OBERLIN COLLEGE
169 NORTH PROFESSOR ST
OBERLIN, OH 44074

PROJECT NUMBER
0803.00 (038)

PLANTING PLAN

DATE
02 JUNE 2009

DRAWN BY

SCALE 1" = 20'
0 10' 20' 40'

ARCH

L.02